2013 International Gathering & Expo
Cobo Center - Detroit, MI
June 6-8, 2013

Contractor: Convention & Show Services
1250 John A Papalas Dr.
Lincoln Park, MI 48146

Sales Rep: Bobby Whiting
bobbyw@convshow.com
(313)657-5435

Floor Plan: 439 10'x10' Booths
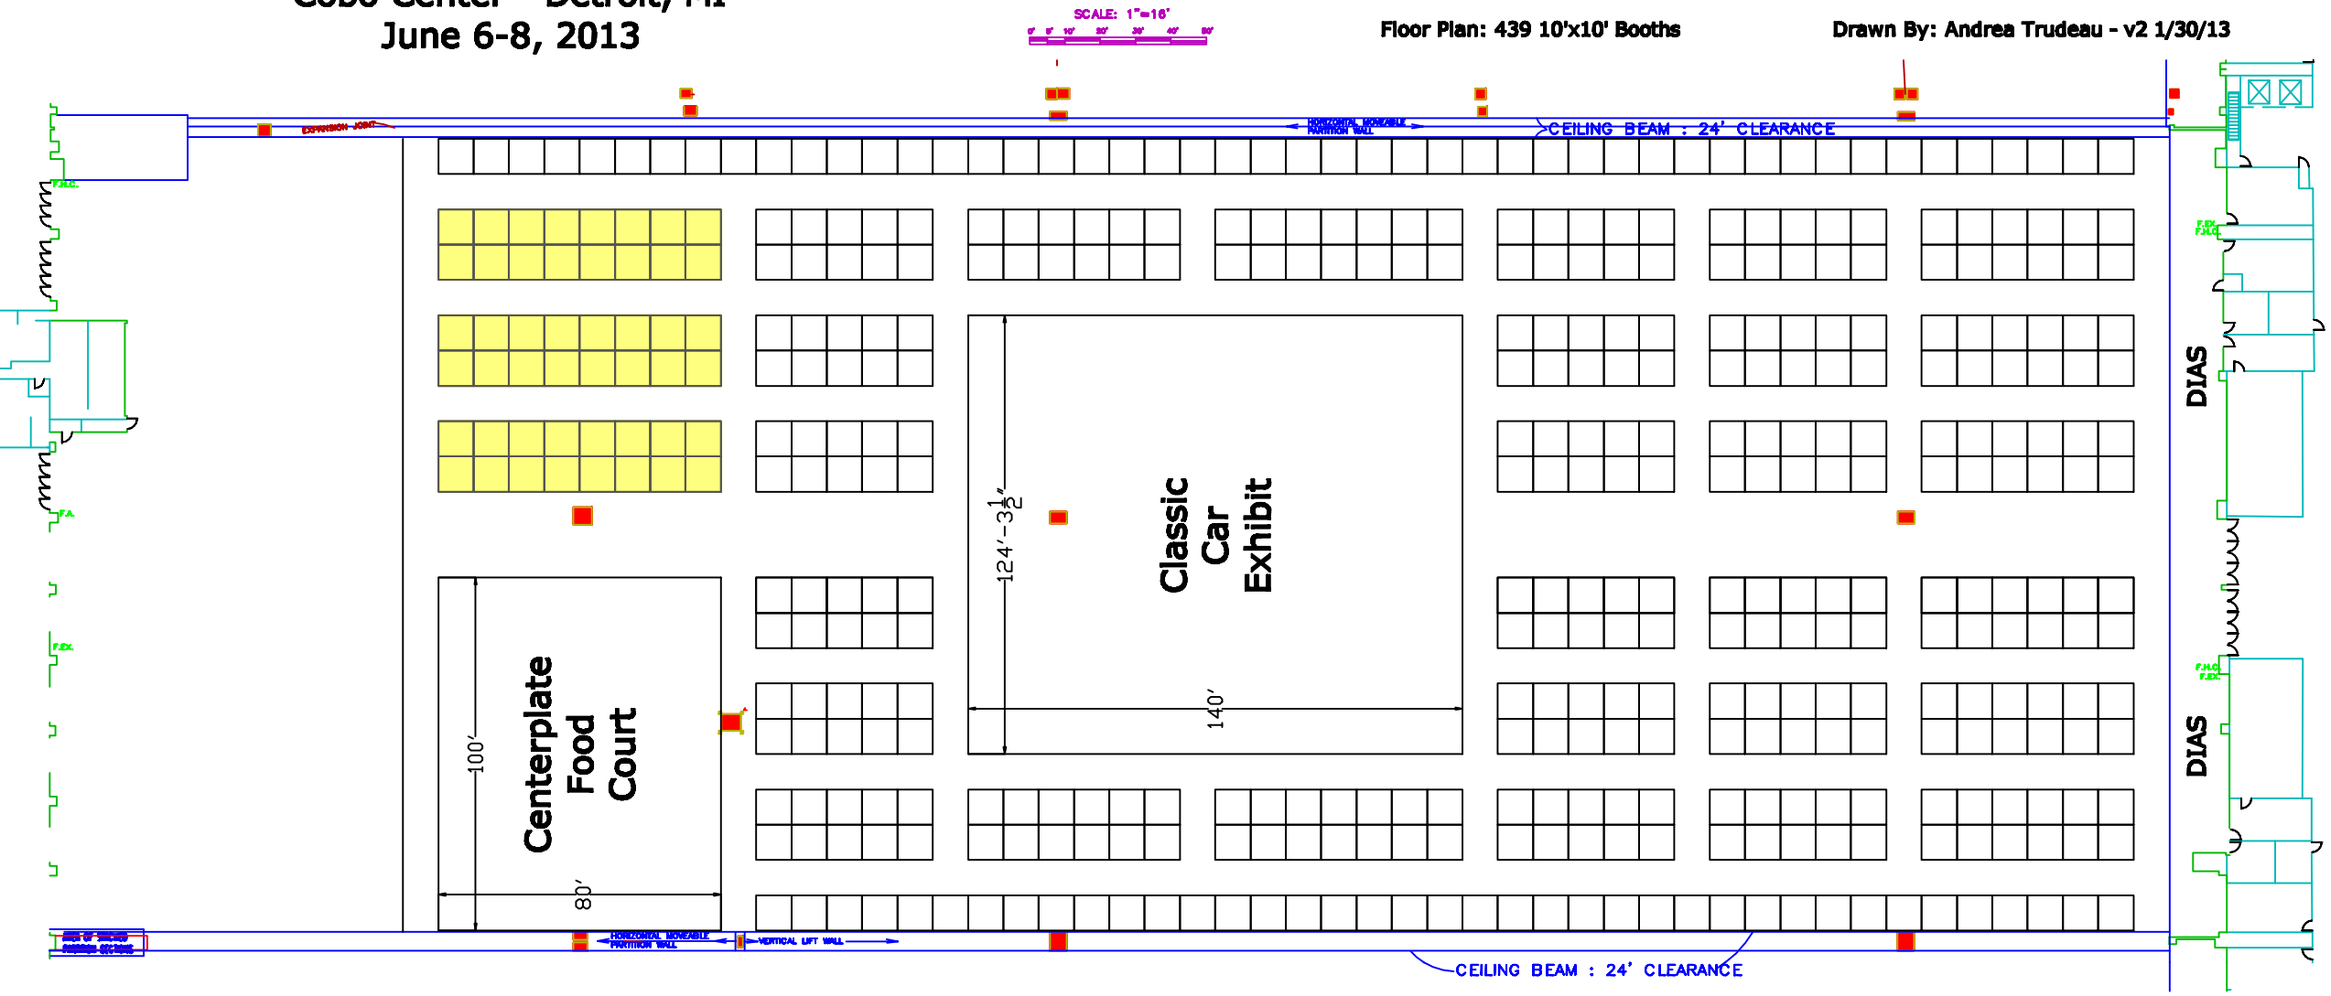
Drawn By: Andrea Trudeau - v2 1/30/13